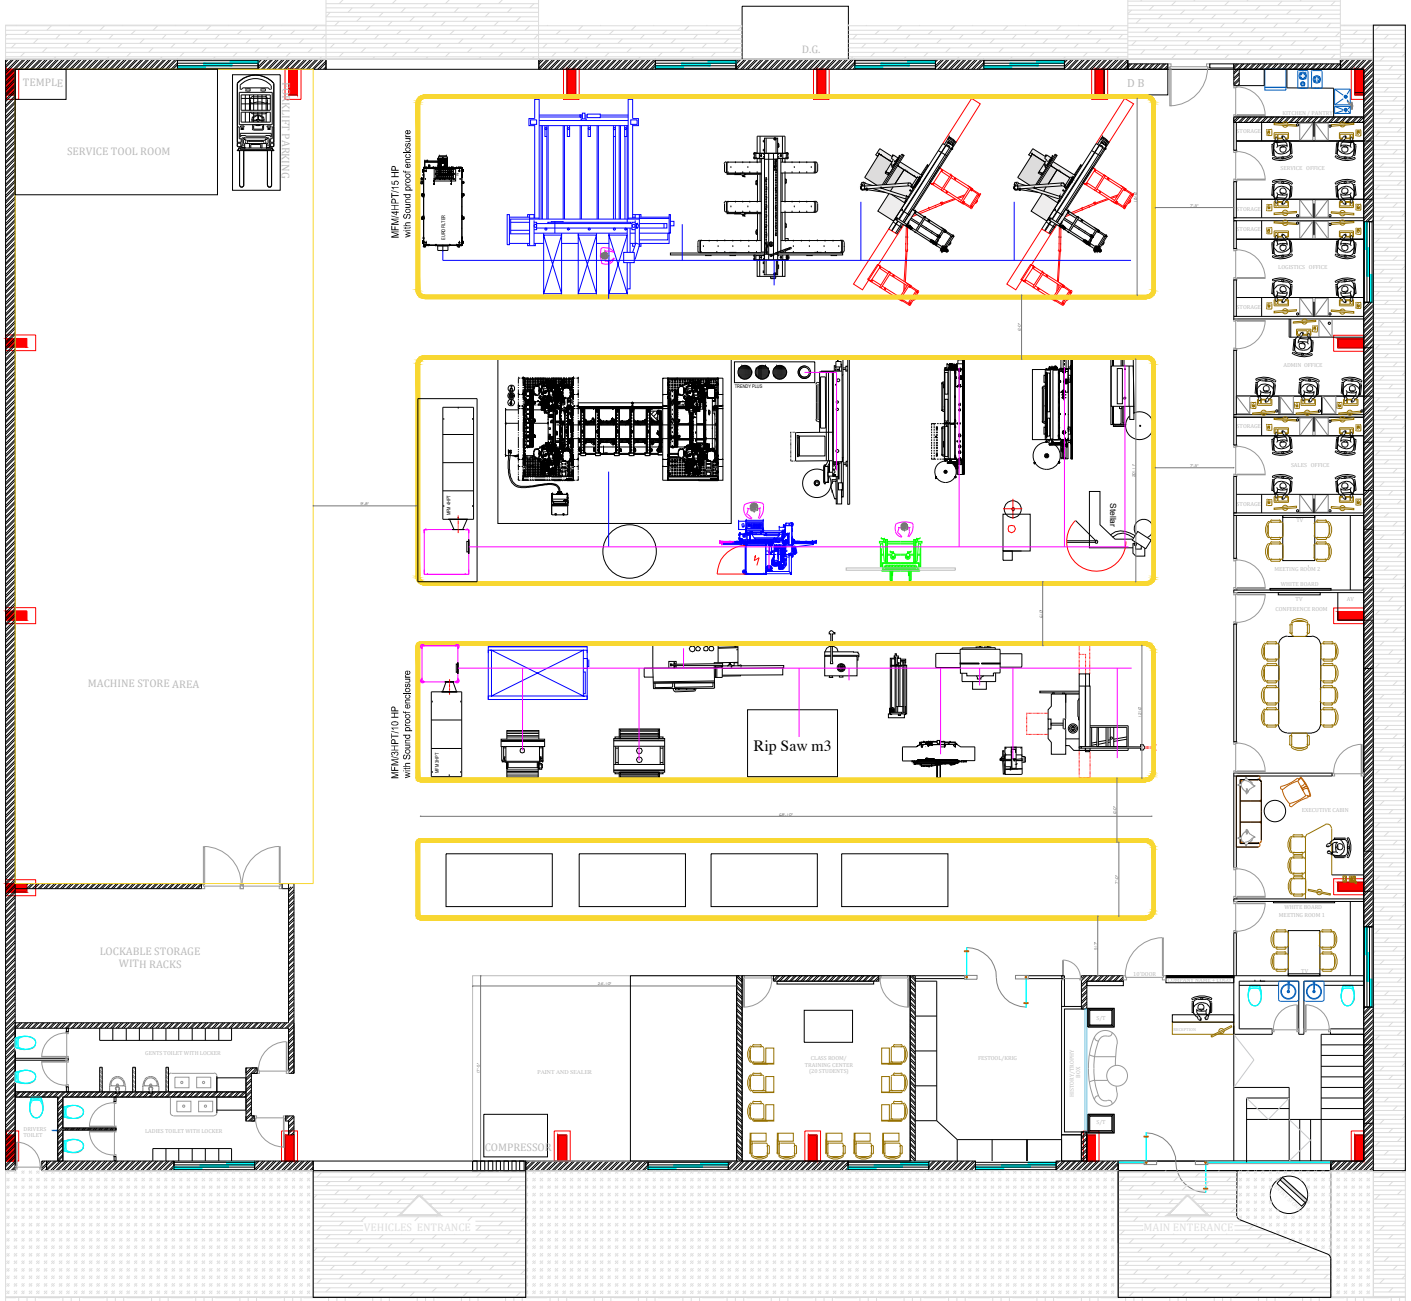
D.G.
D B
TEMPLE
SERVICE TOOL ROOM
MULTI PARKING
MFM/4HPT/15 HP
with Sound proof enclosure
MACHINE STORE AREA
MFM/3HPT/10 HP
with Sound proof enclosure
Rip Saw m3
LOCKABLE STORAGE
WITH RACKS
GENTS TOILET WITH LOCKER
DRIVERS TOILET
LADIES TOILET WITH LOCKER
PAINT AND SEALER
COMPRESSOR
CLASS ROOM/
TRAINING CENTER
(20 STUDENTS)
FESTOOL/KREG
VEHICLES ENTRANCE
MAIN ENTERANCE
KITCHEN PANTRY
SALES OFFICE
MEETING ROOM 2
CONFERENCE ROOM
EXECUTIVE CABIN
MEETING ROOM 1